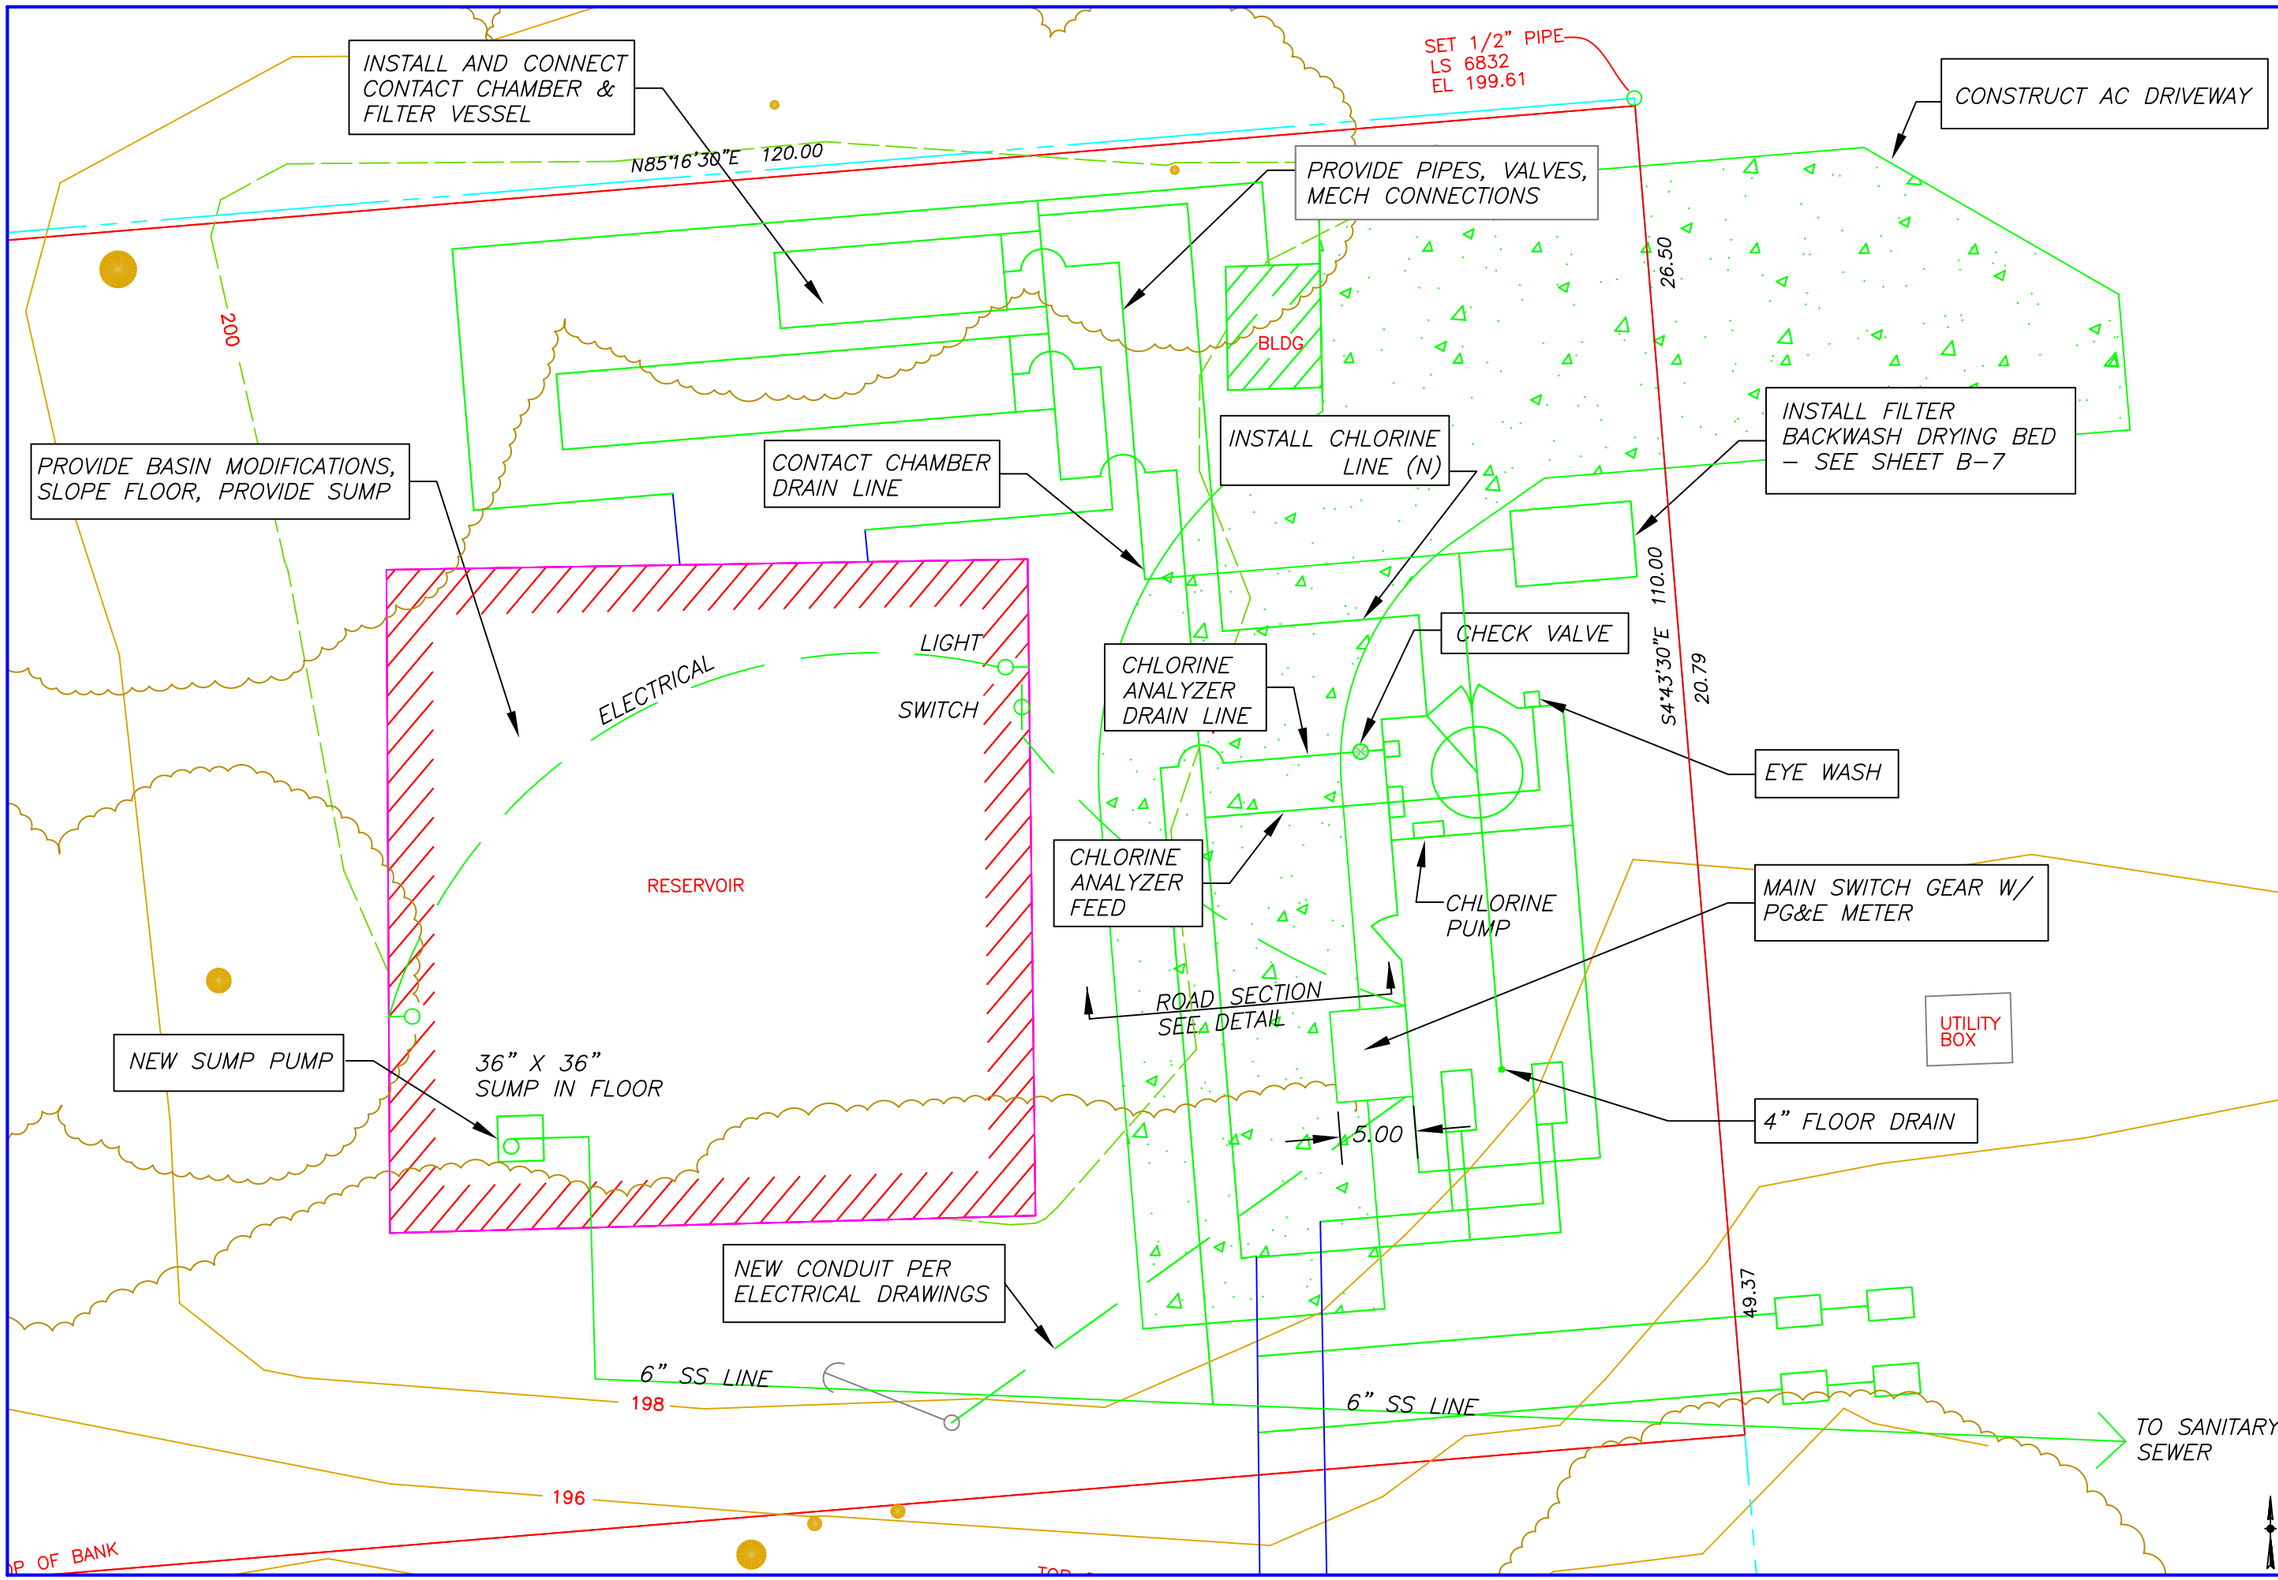

No.	Revision/Issue	Date
A	ISSUED FOR REVIEW	06/08/05
0	ISSUED FOR CONSTRUCTION	08/09/05

CONSTRUCTION PLAN – PHASE II

APTOS, SANTA CRUZ COUNTY, CALIFORNIA

APN: N/A

G:\01_Proj_Current\03-122\Draw\Rev_0\B4_sheet.dwg 8-15-05 10:25:11 AM corolc

CWO. NO. 03-122
DATE: 04/05/05
SCALE: 1"=10'
DESIGN BY: AVW

DWG. NO.
B-03-2112-J

SOQUEL CREEK WATER DISTRICT
PO Box 158 Soquel, California 95073
Phone Number: (831) 475-8500
Fax Number: (831) 475-4291

SHEET
B-4