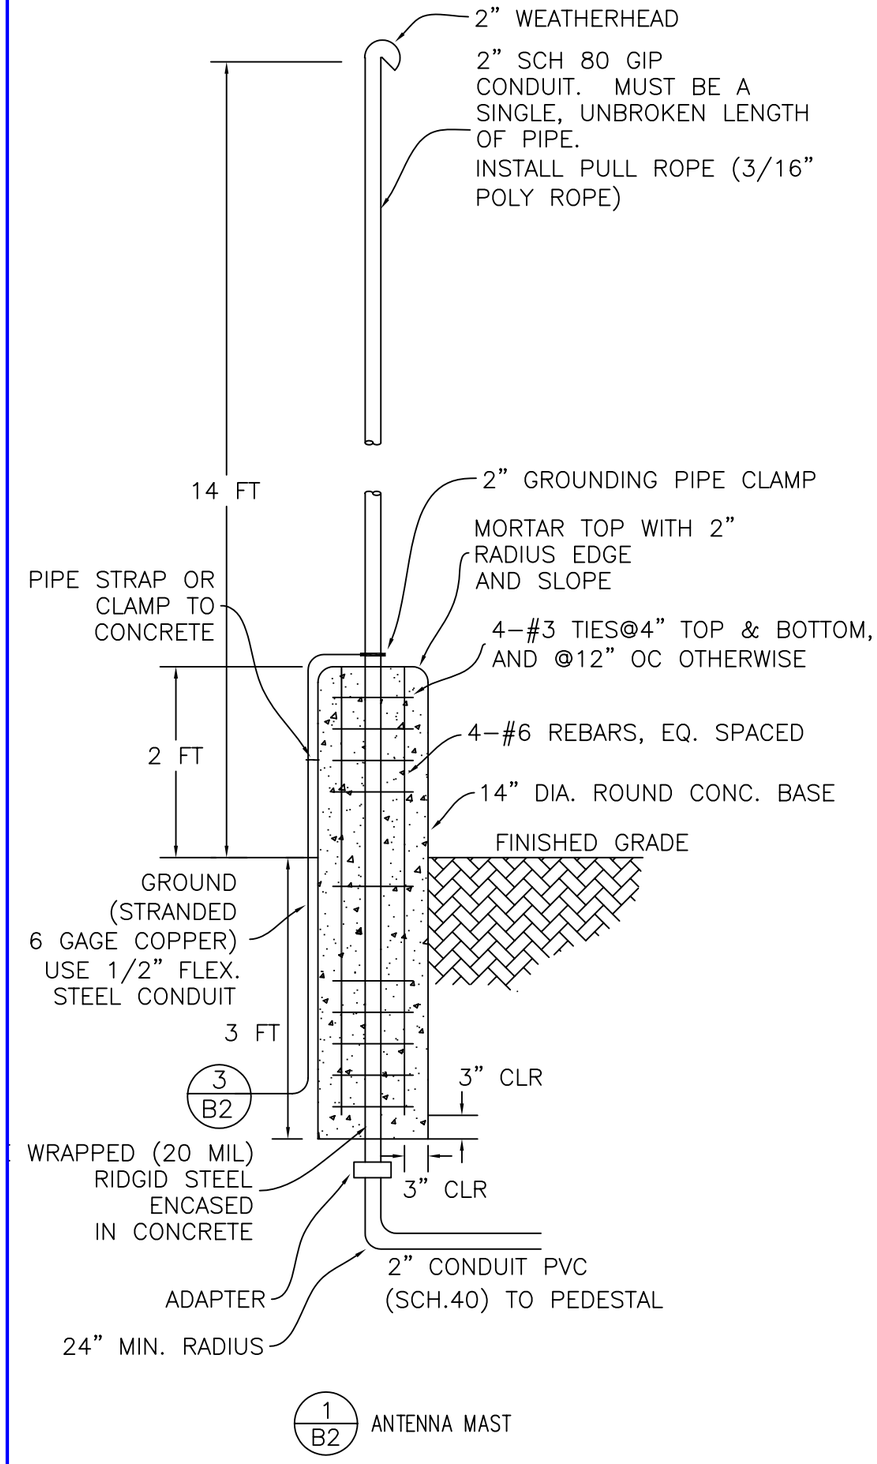

NOTE: ANTENNA SHALL HAVE SEPARATE 3/4" X 96" GROUND ROD WITH CHRISTY G5 LID MARKED GROUND

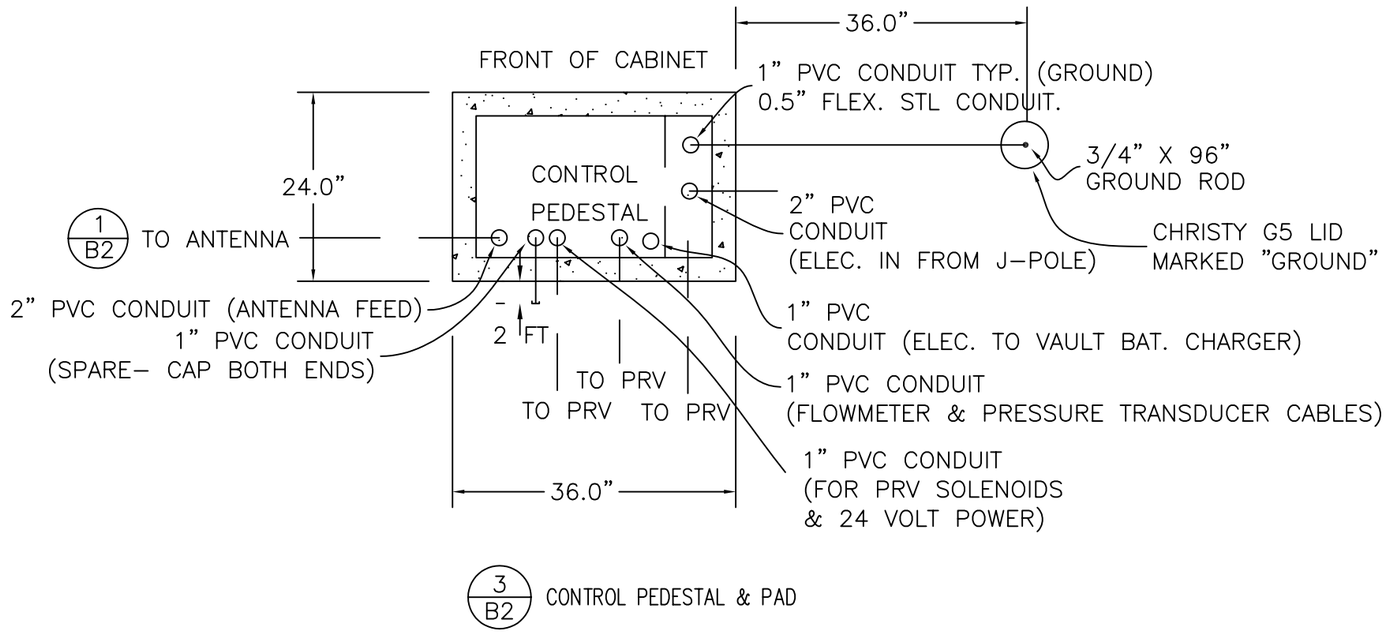

3 B2 CONTROL PEDESTAL & PAD

NOTES:

1. INSTALL CONCRETE SLAB (3'x2'x18") WITH #4 REBAR, 6" O.C. BOTH WAYS & 10ml PLASTIC MOISTURE BARRIER.

2. SUBGRADE TO BE SCARIFIED TO 6" AND COMPACTED TO 95 % R.C.

3. BEDDING SHALL BE 4" SAND, COMPACTED TO 95% R.C.

4. PLACEMENT OF ALL CONDUITS SHALL BE FIELD LOCATED WITH DISTRICT INSPECTOR BEFORE CONCRETE POUR.

No.	Revision/Issue	Date
A	ISSUED FOR APPROVAL	04/18/03
0	ISSUED FOR CONSTRUCTION	04/18/03

PEDESTAL, GROUND, AND ANTENNA DETAILS

G:\01_Proj_Current\03-137\Drow\Rev_0\B-2.dwg 3-12-03 09:03:55 AM TojH

CWO. NO. 03-137
DATE: 02/06/03
SCALE: AS NOTED
DESIGN BY: TAD

DWG. NO.
B-03-2118-E

SOQUEL CREEK WATER DISTRICT
PO Box 158 Soquel, California 95073
Phone Number: (831) 475-8500
Fax Number: (831) 475-4291

SHEET
B-2