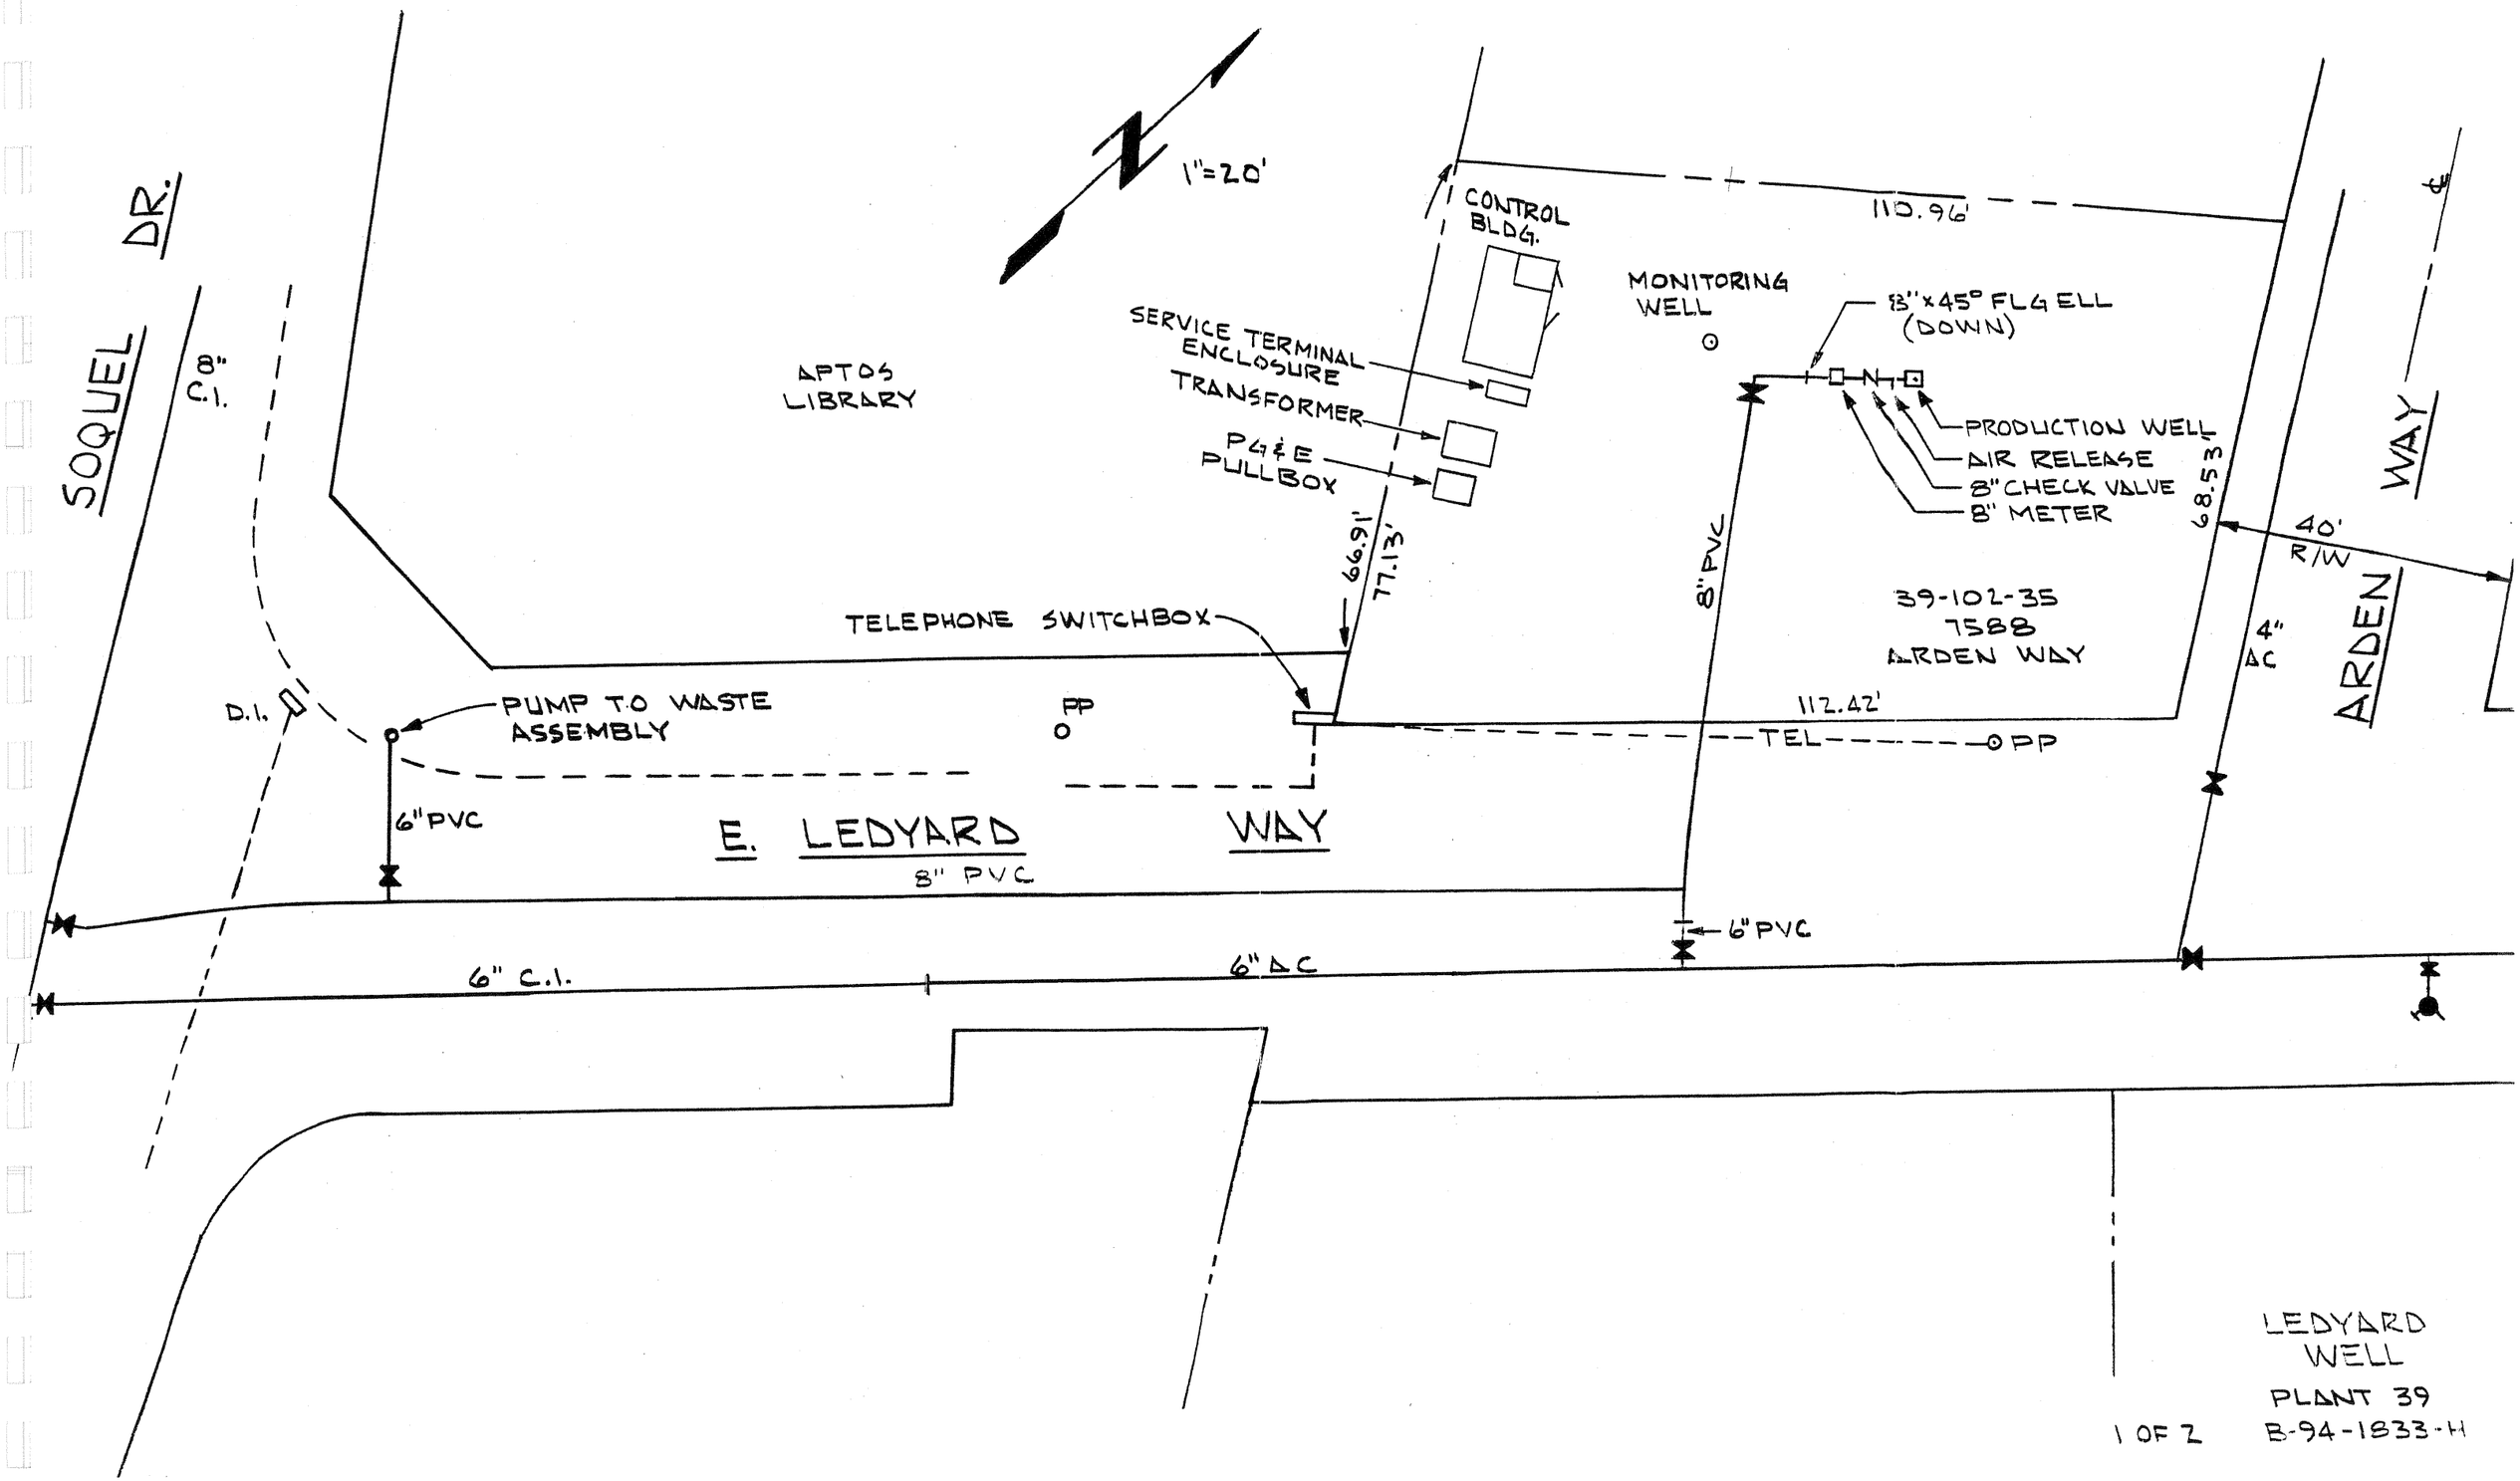

LEDYARD WELL
PLANT 39
B-94-1833-H